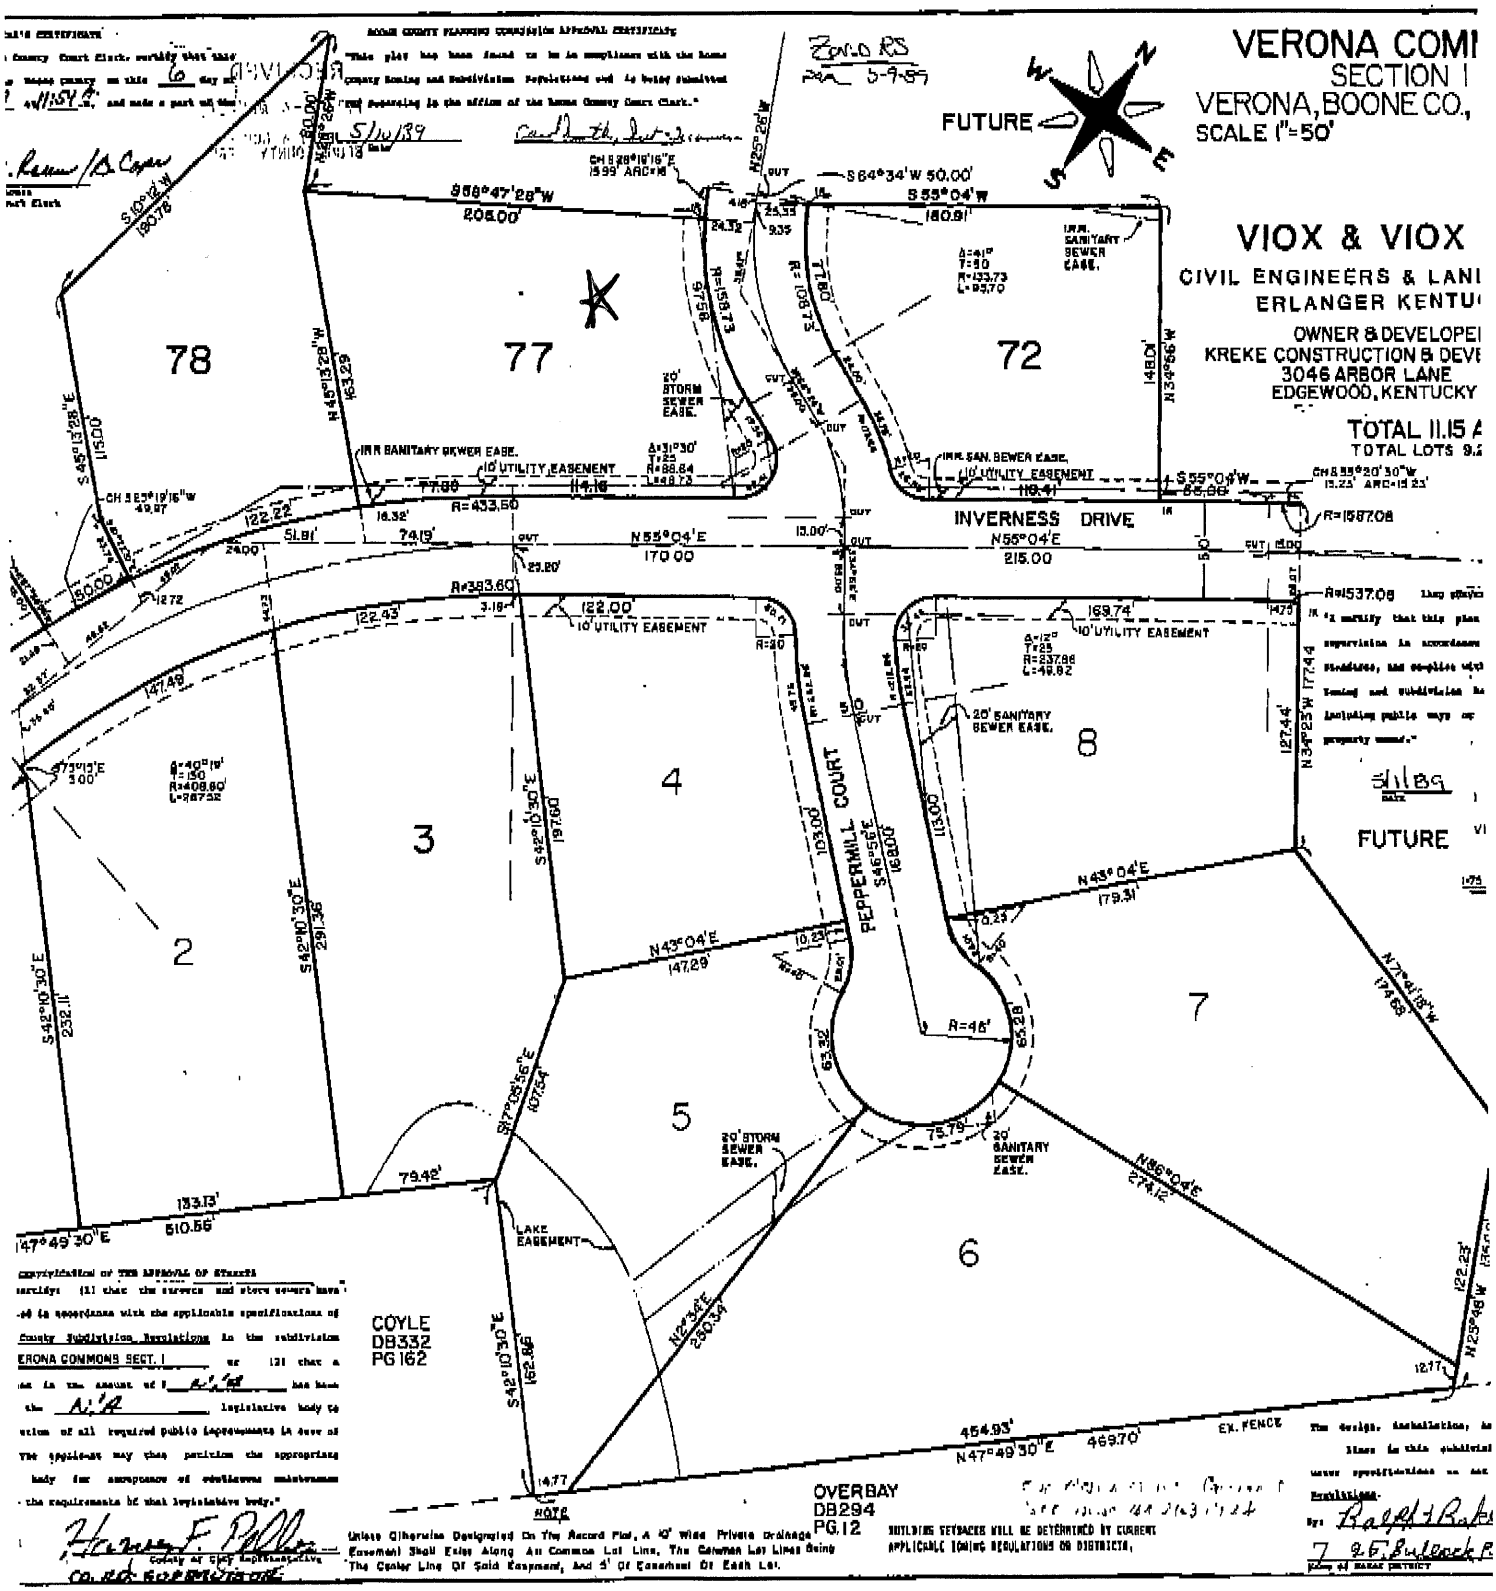
VERONA COMI
SECTION I
VERONA, BOONE CO.,
SCALE 1"=50'
VIOX & VIOX
CIVIL ENGINEERS & LANI
ERLANGER KENTU
OWNER & DEVELOPEI
KREKE CONSTRUCTION & DEVE
3046 ARBOR LANE
EDGEWOOD, KENTUCKY
TOTAL 11.15 A
TOTAL LOTS 9.
FUTURE
INVERNESS DRIVE
PEPPERMILL COURT
78
77
72
8
4
3
2
5
6
7
20' STORM SEWER EASE.
10' UTILITY EASEMENT
20' SANITARY SEWER EASE.
LAKE EASEMENT
COYLE
DB332
PG162
OVERBAY
DB294
PG.12
EX. FENCE